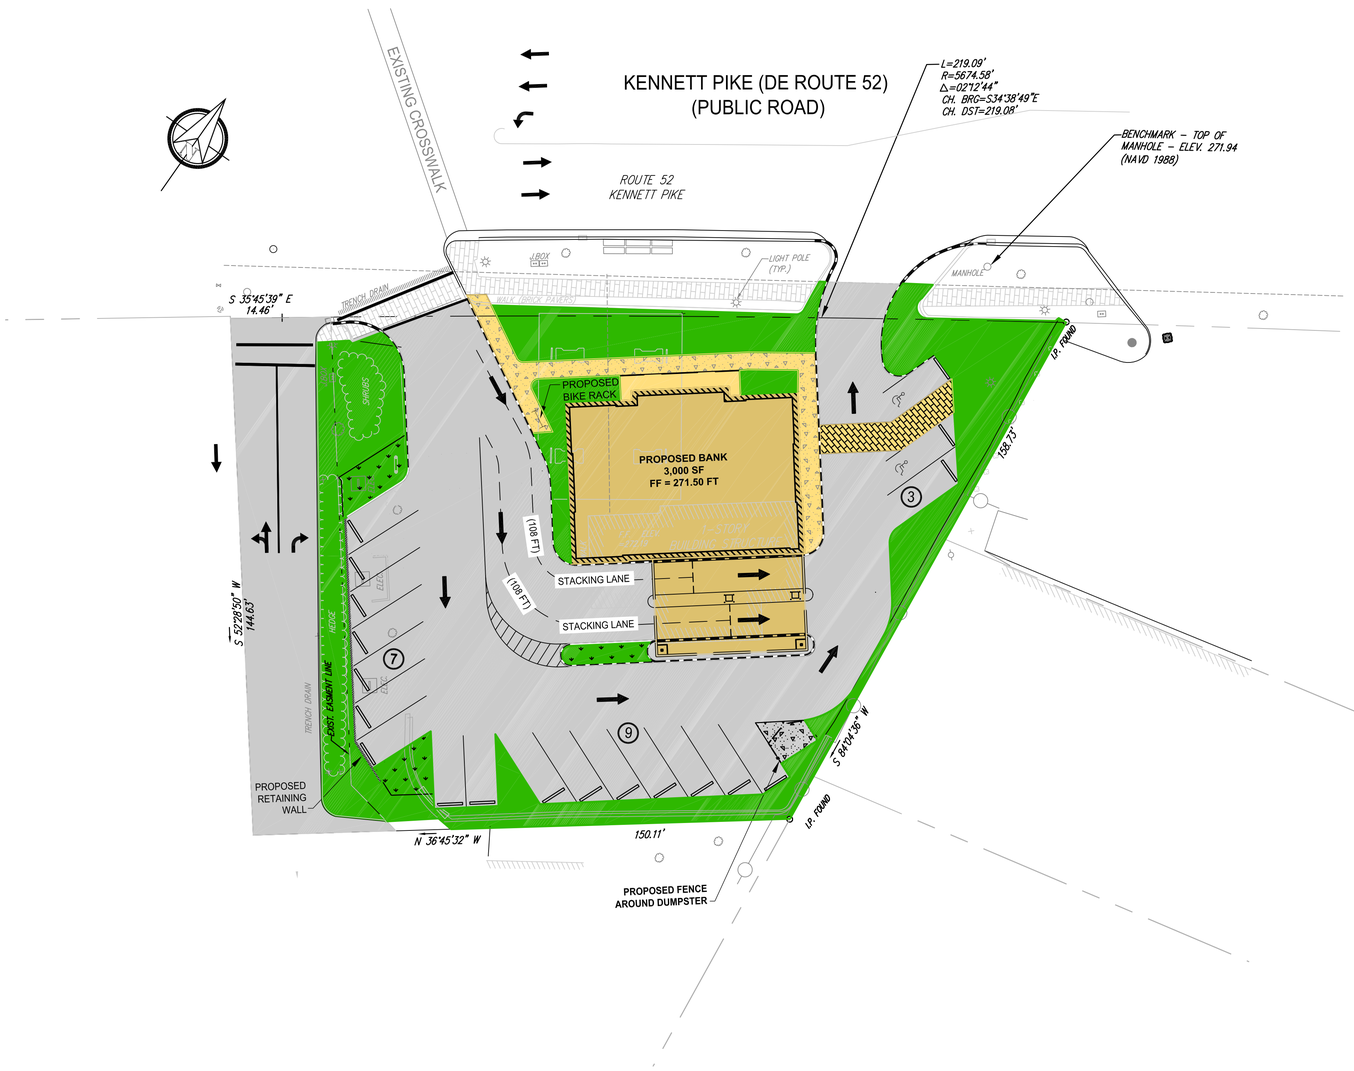

20 0 20 40

DRAWING SCALE 1"=20'

LEGEND:

- EXISTING PROPERTY LINE
- EXISTING PROPERTY ADJACENT
- EXISTING BUILDING
- PROPOSED BUILDING
- PROPOSED SIDEWALK
- PROPOSED CURB, 8-INCH REVEAL
- PROPOSED CURB, FLUSH
- PROPOSED CROSS WALK
- PROPOSED RETAINING WALL

DUFFIELD ASSOCIATES
Consultants in the Geosciences
5400 LIMESTONE ROAD
WILMINGTON, DE 19808-1232
TEL. (302)239-6634
FAX (302)239-8485
OFFICES IN DELAWARE, MARYLAND, PENNSYLVANIA AND NEW JERSEY
E-MAIL: DUFFIELD@DUFFNET.COM

DESIGNED BY: PJM
CHECKED BY: MJK
DRAWN BY: EJP
FILE NAME: B7341CB-COLOR-R0
MICHAEL J. KASZYSKI JR., P.E.
STATE: DELAWARE
P.E.# 15284

No.	REVISION	CHKD BY DATE

OWNER:

LAYOUT PLAN

3816 KENNETT PIKE

CHRISTIANA HUNDRED–NEW CASTLE COUNTY–DELAWARE

DATE:	21 JULY 2009
SCALE:	1" = 20'
PROJECT NO.	7341.CB
SHEET:	1 OF 1

N:\Projects\7000\7341\CAD\CB\B7341CB-COLOR-R0.dwg, 7/22/2009 7:23:22 AM, Adobe PDF (temporary).pc3